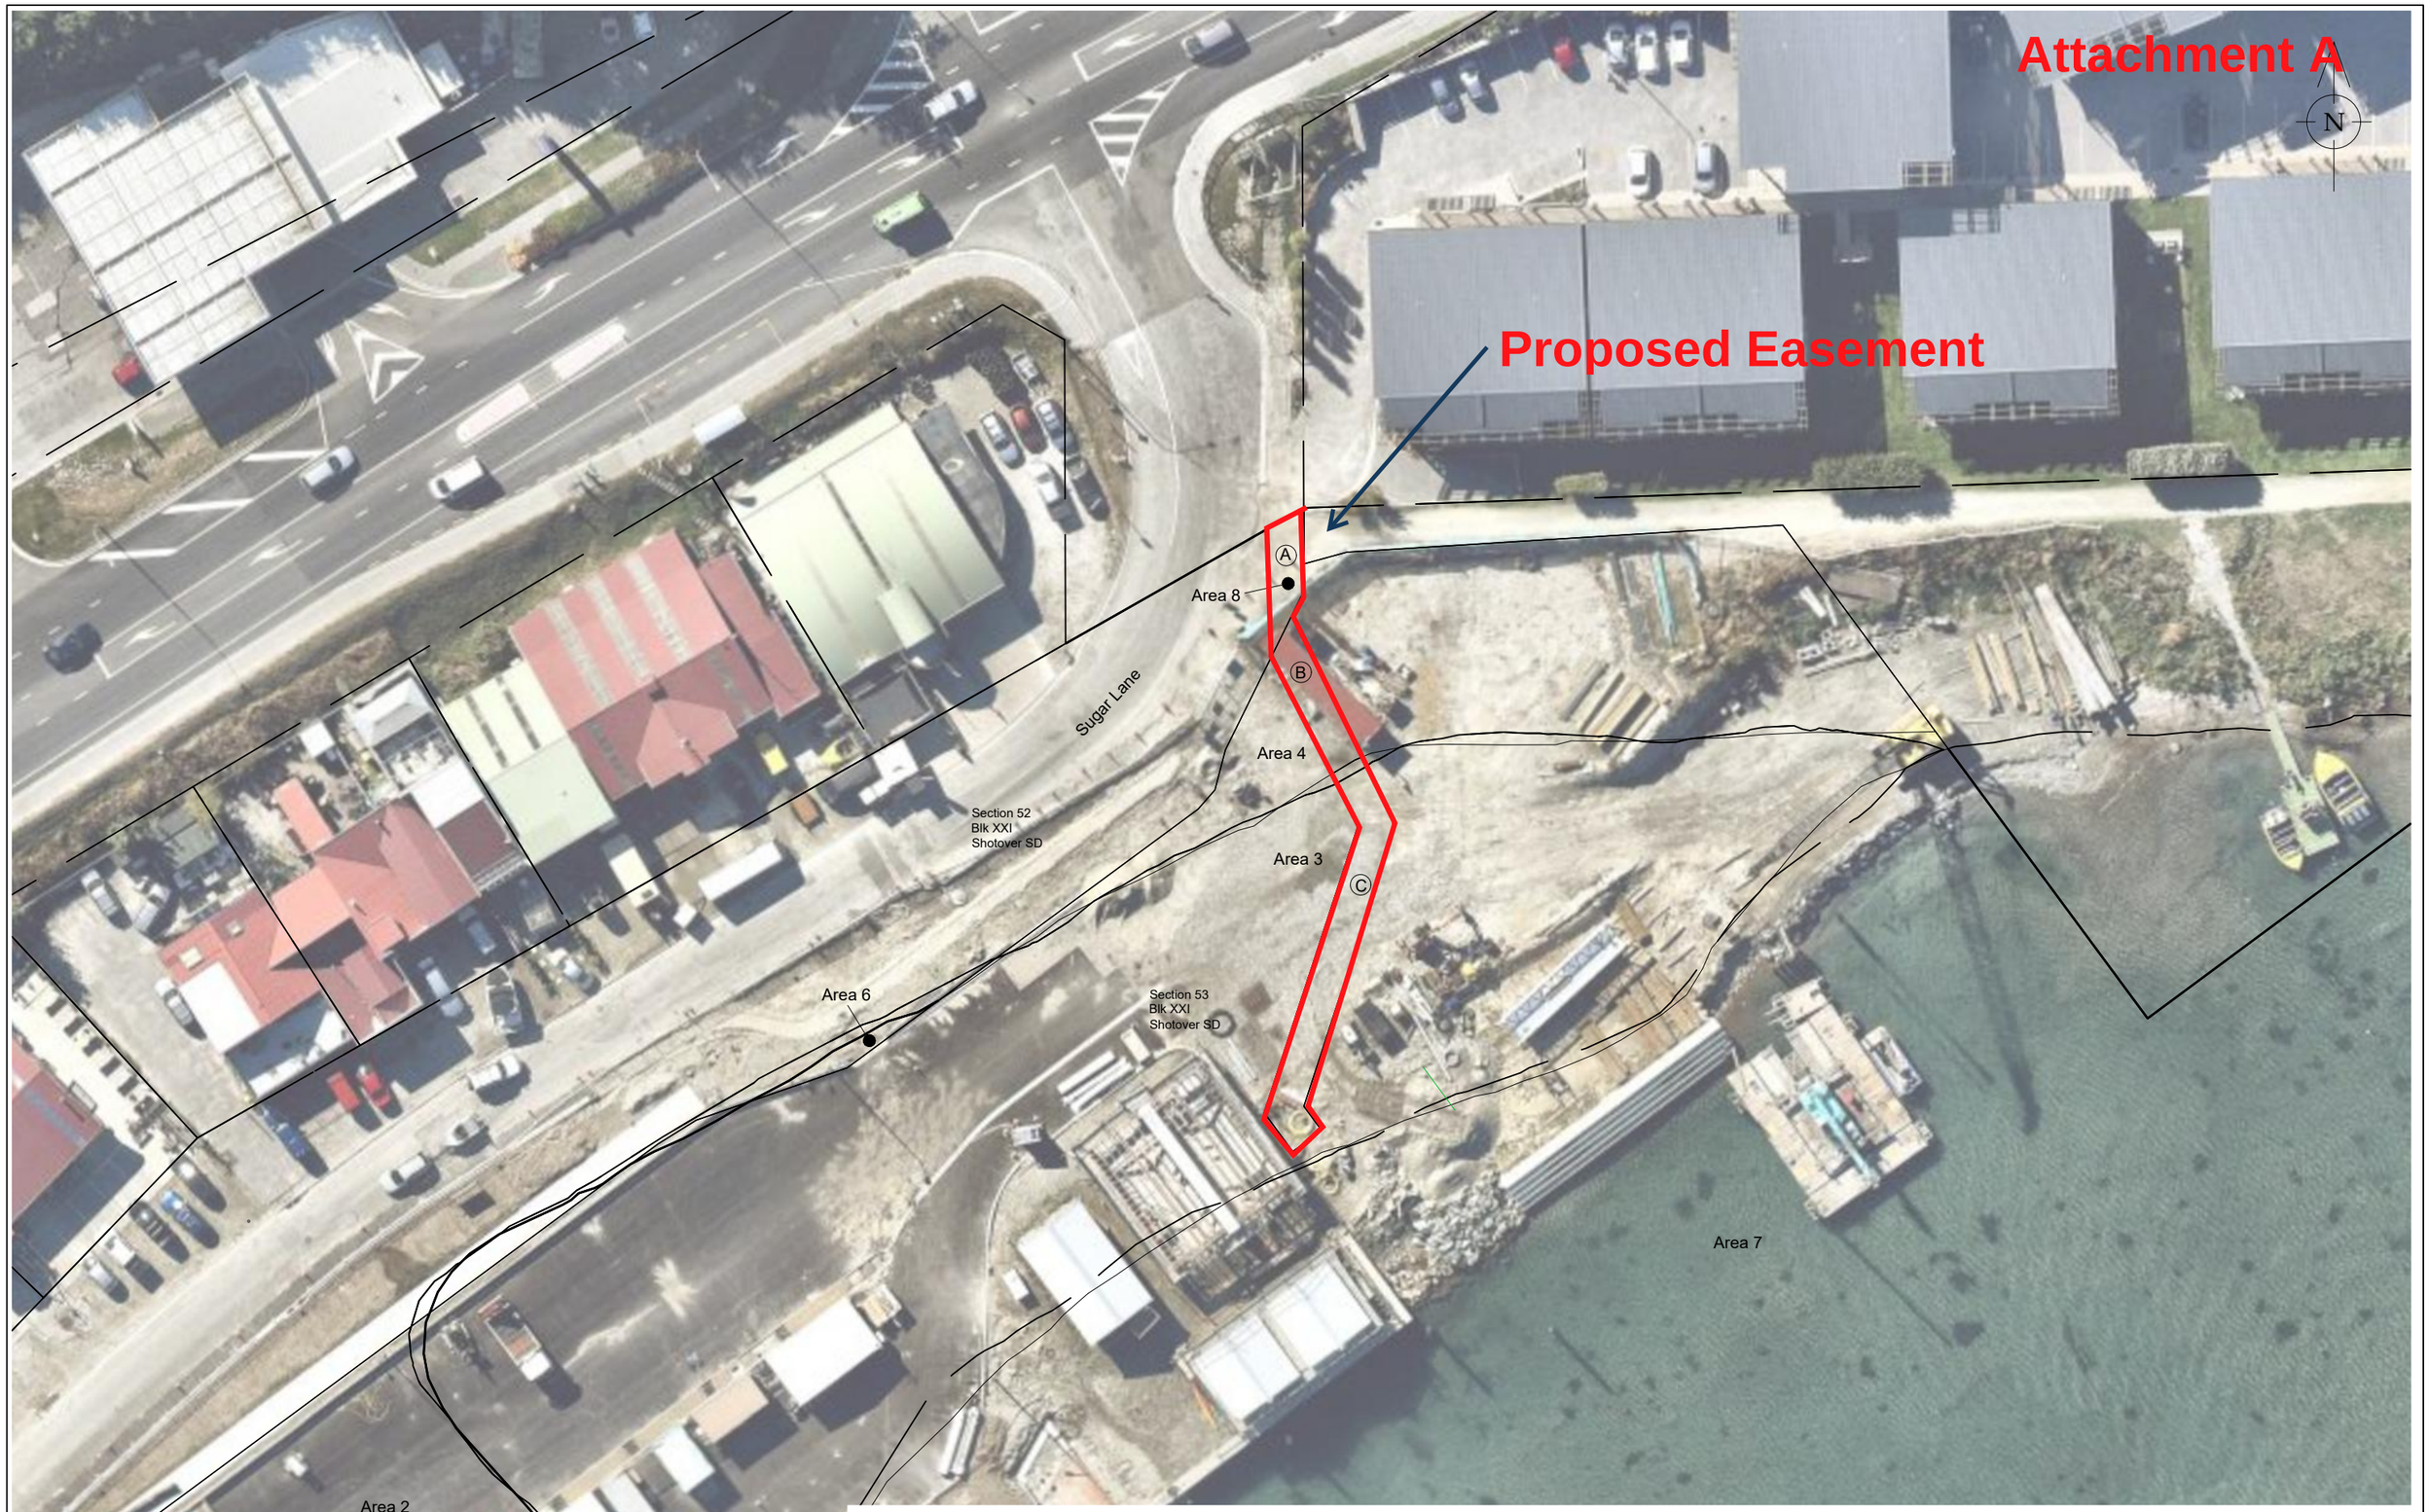

REV.	DATE:	REVISION DETAILS:	BY:
A	25/6/19	Initial release	CW

159

WARNING NOTE:
This resource consent plan has been prepared for the client from field survey and existing records for the purpose of a proposed subdivision on the land. It is to read in conjunction with our terms of engagement to Lakes Marina Project Ltd. It should not be used by the client company for any other purpose. The plan is not to be relied on by any other person for any purpose whatsoever.

TITLE:

LEASE AREA OVERLAY
FRANKTON MARINA

DATE: 25 June 2019
BY: Craig Woodcock

Scale 1:500
Original Plan A3

DRAWING & ISSUE No.
3451.22AB.1A

AURUM SURVEY

PO Box 2493
Wakatipu 9349
Ph 03 442 3466
Fax 03 442 3469
Email admin@ascl.co.nz

A person/company using Aurum Survey Consultants drawings and other data accepts the risk of:
1. using the drawings and other data in electronic form without requesting and checking them for accuracy against the original hard copy versions;
2. using the drawings or other data for any purpose not agreed to in writing by Aurum Survey Consultants.