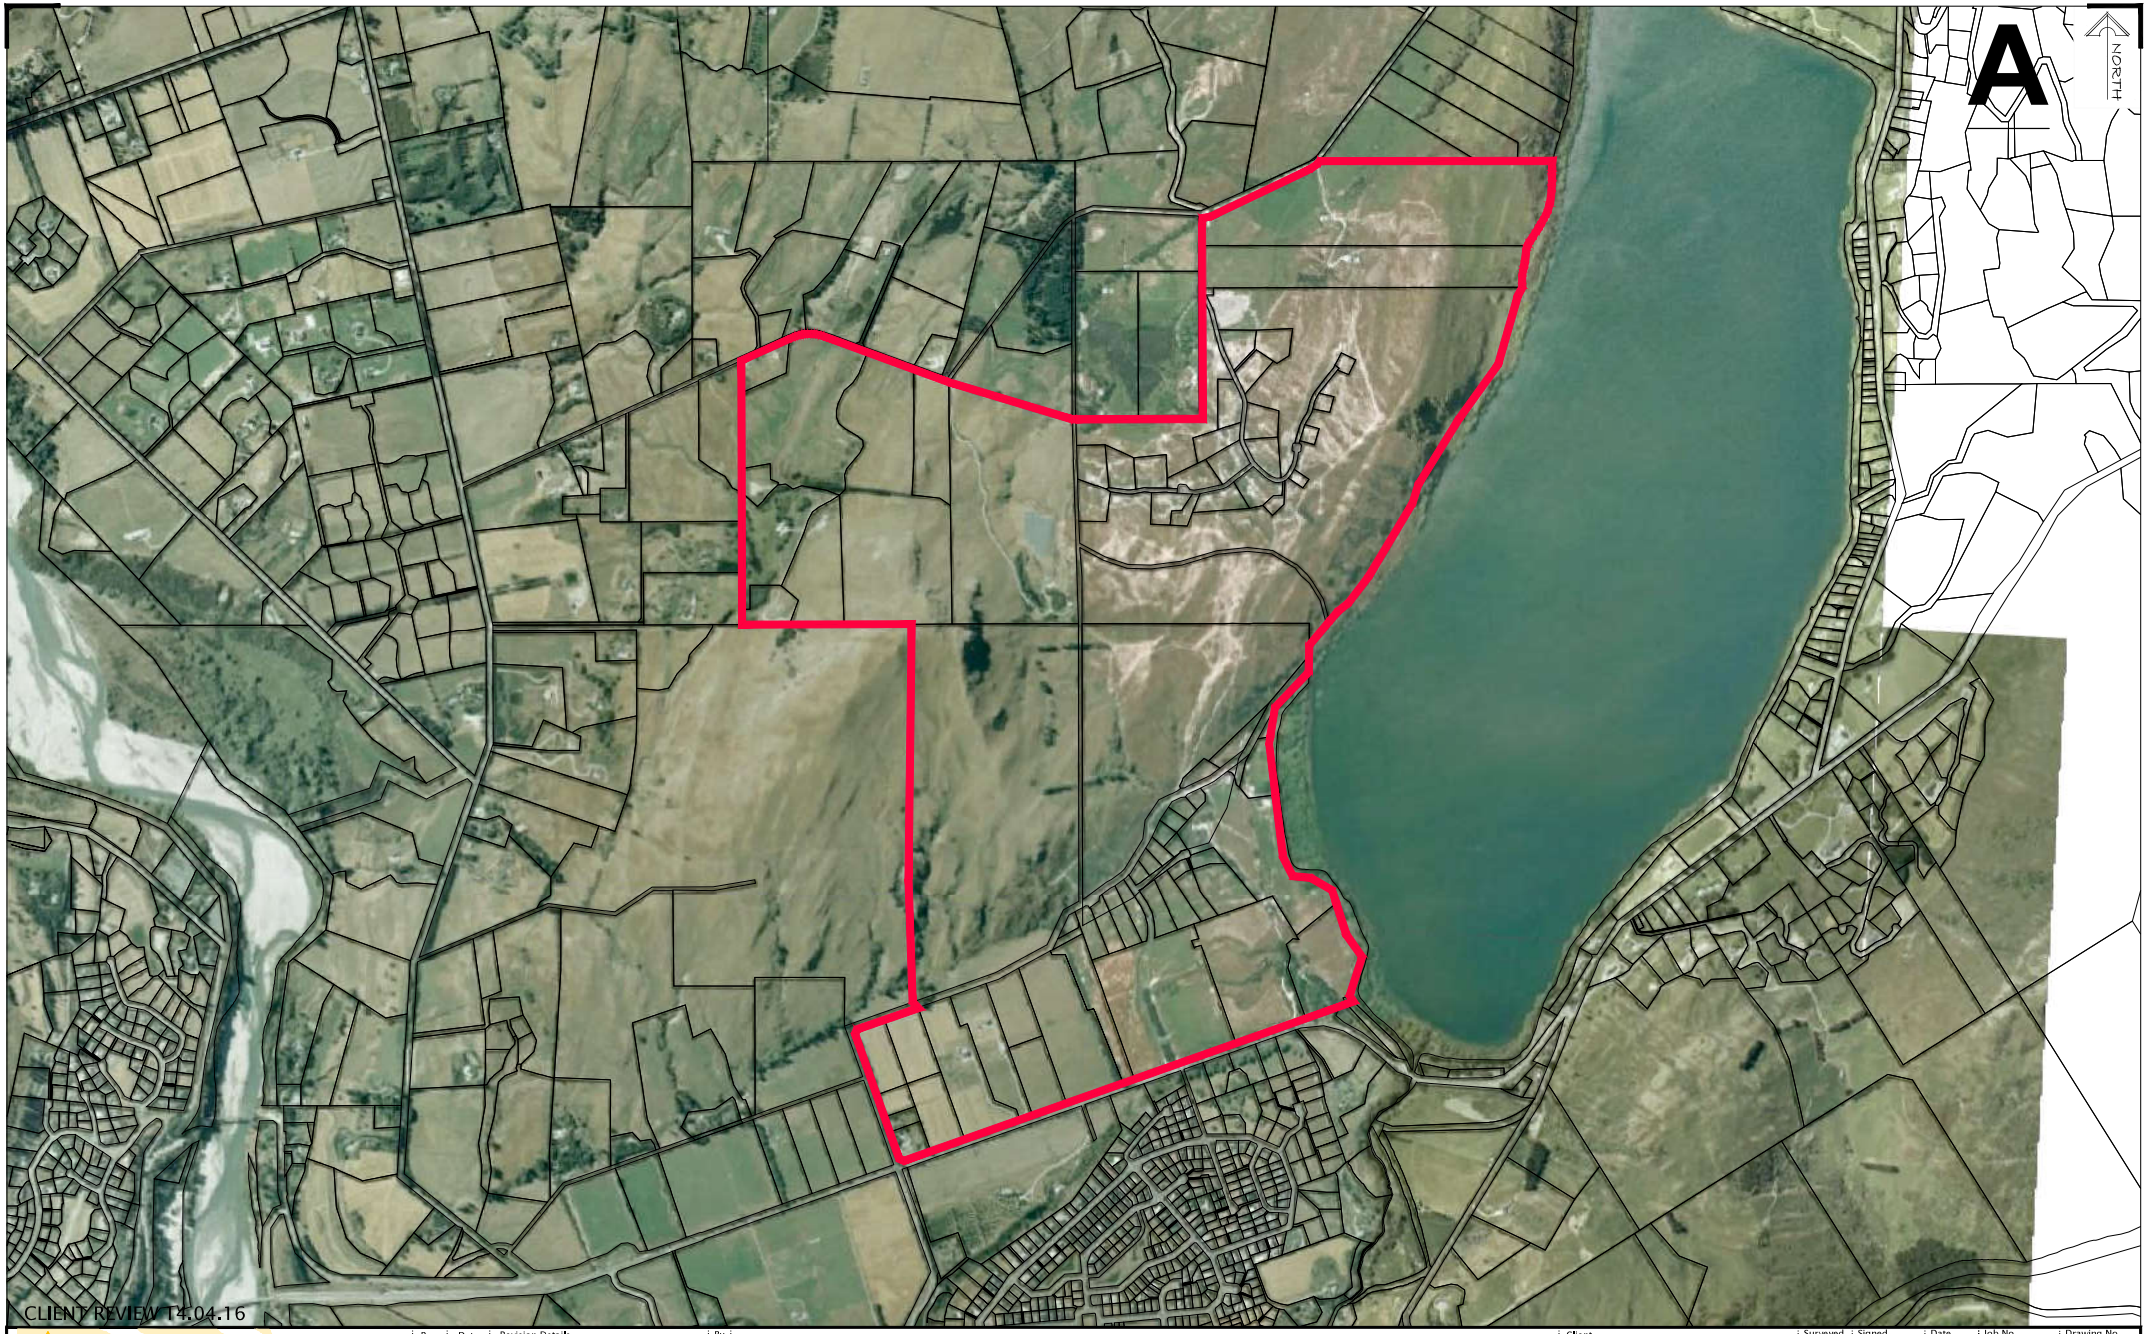

CLIENT REVIEW 14.04.16

Sholover Design Limited trading as
Clark Fortune McDonald & Associates
Licensed Cadastral Surveyors - Land Development - Planning Consultants
309 Lower Shotover Road, P.O.Box 553 Queenstown
Tel. (03)441-6044, Fax (03)442-1066, Email admin@cfma.co.nz
21 Reece Crescent, P.O.Box 550, Wanaka
Tel. (03)443-4448, Fax (03)443-4445, Email admin@cfma.co.nz
Shop 2, Otago House, 475 Moray Place, P.O. Box 5960
Tel. (03)470-1582, Fax (03)470-1583, Email admin@cfma.co.nz

Rev.	Date	Revision Details	By
-	-	-	-

THREEPWOOD FARM

Client	Surveyed	Signed	Date	Job No.	Drawing No.
ANDERSON LLOYD				12474	01_03
	Drawn	Signed	Date	Scale	
	HK		14.04.16	1:7500 @ A1 1:15000 @ A3	
	Designed	Signed	Date	Datum & Level	Rev.
				Mt Nic 2000	-

Notes
All dimensions shown are in meters unless shown otherwise.
Any person using Clark Fortune McDonald drawings and other data accepts the risk of:
- Using the drawings and other data in electronic form without requesting and checking them for accuracy against the original hard copy versions.
- Ensuring the information is the most recent issue.
- Copyright on this drawing is reserved.

S:\JOBS\12400\12474\acad\12474 01 Lower Shotover Farms.dwg Plotted: 19.04.2016