Industrial B Zone
Contour Plan for
Connel Terrace Precinct

October 2009

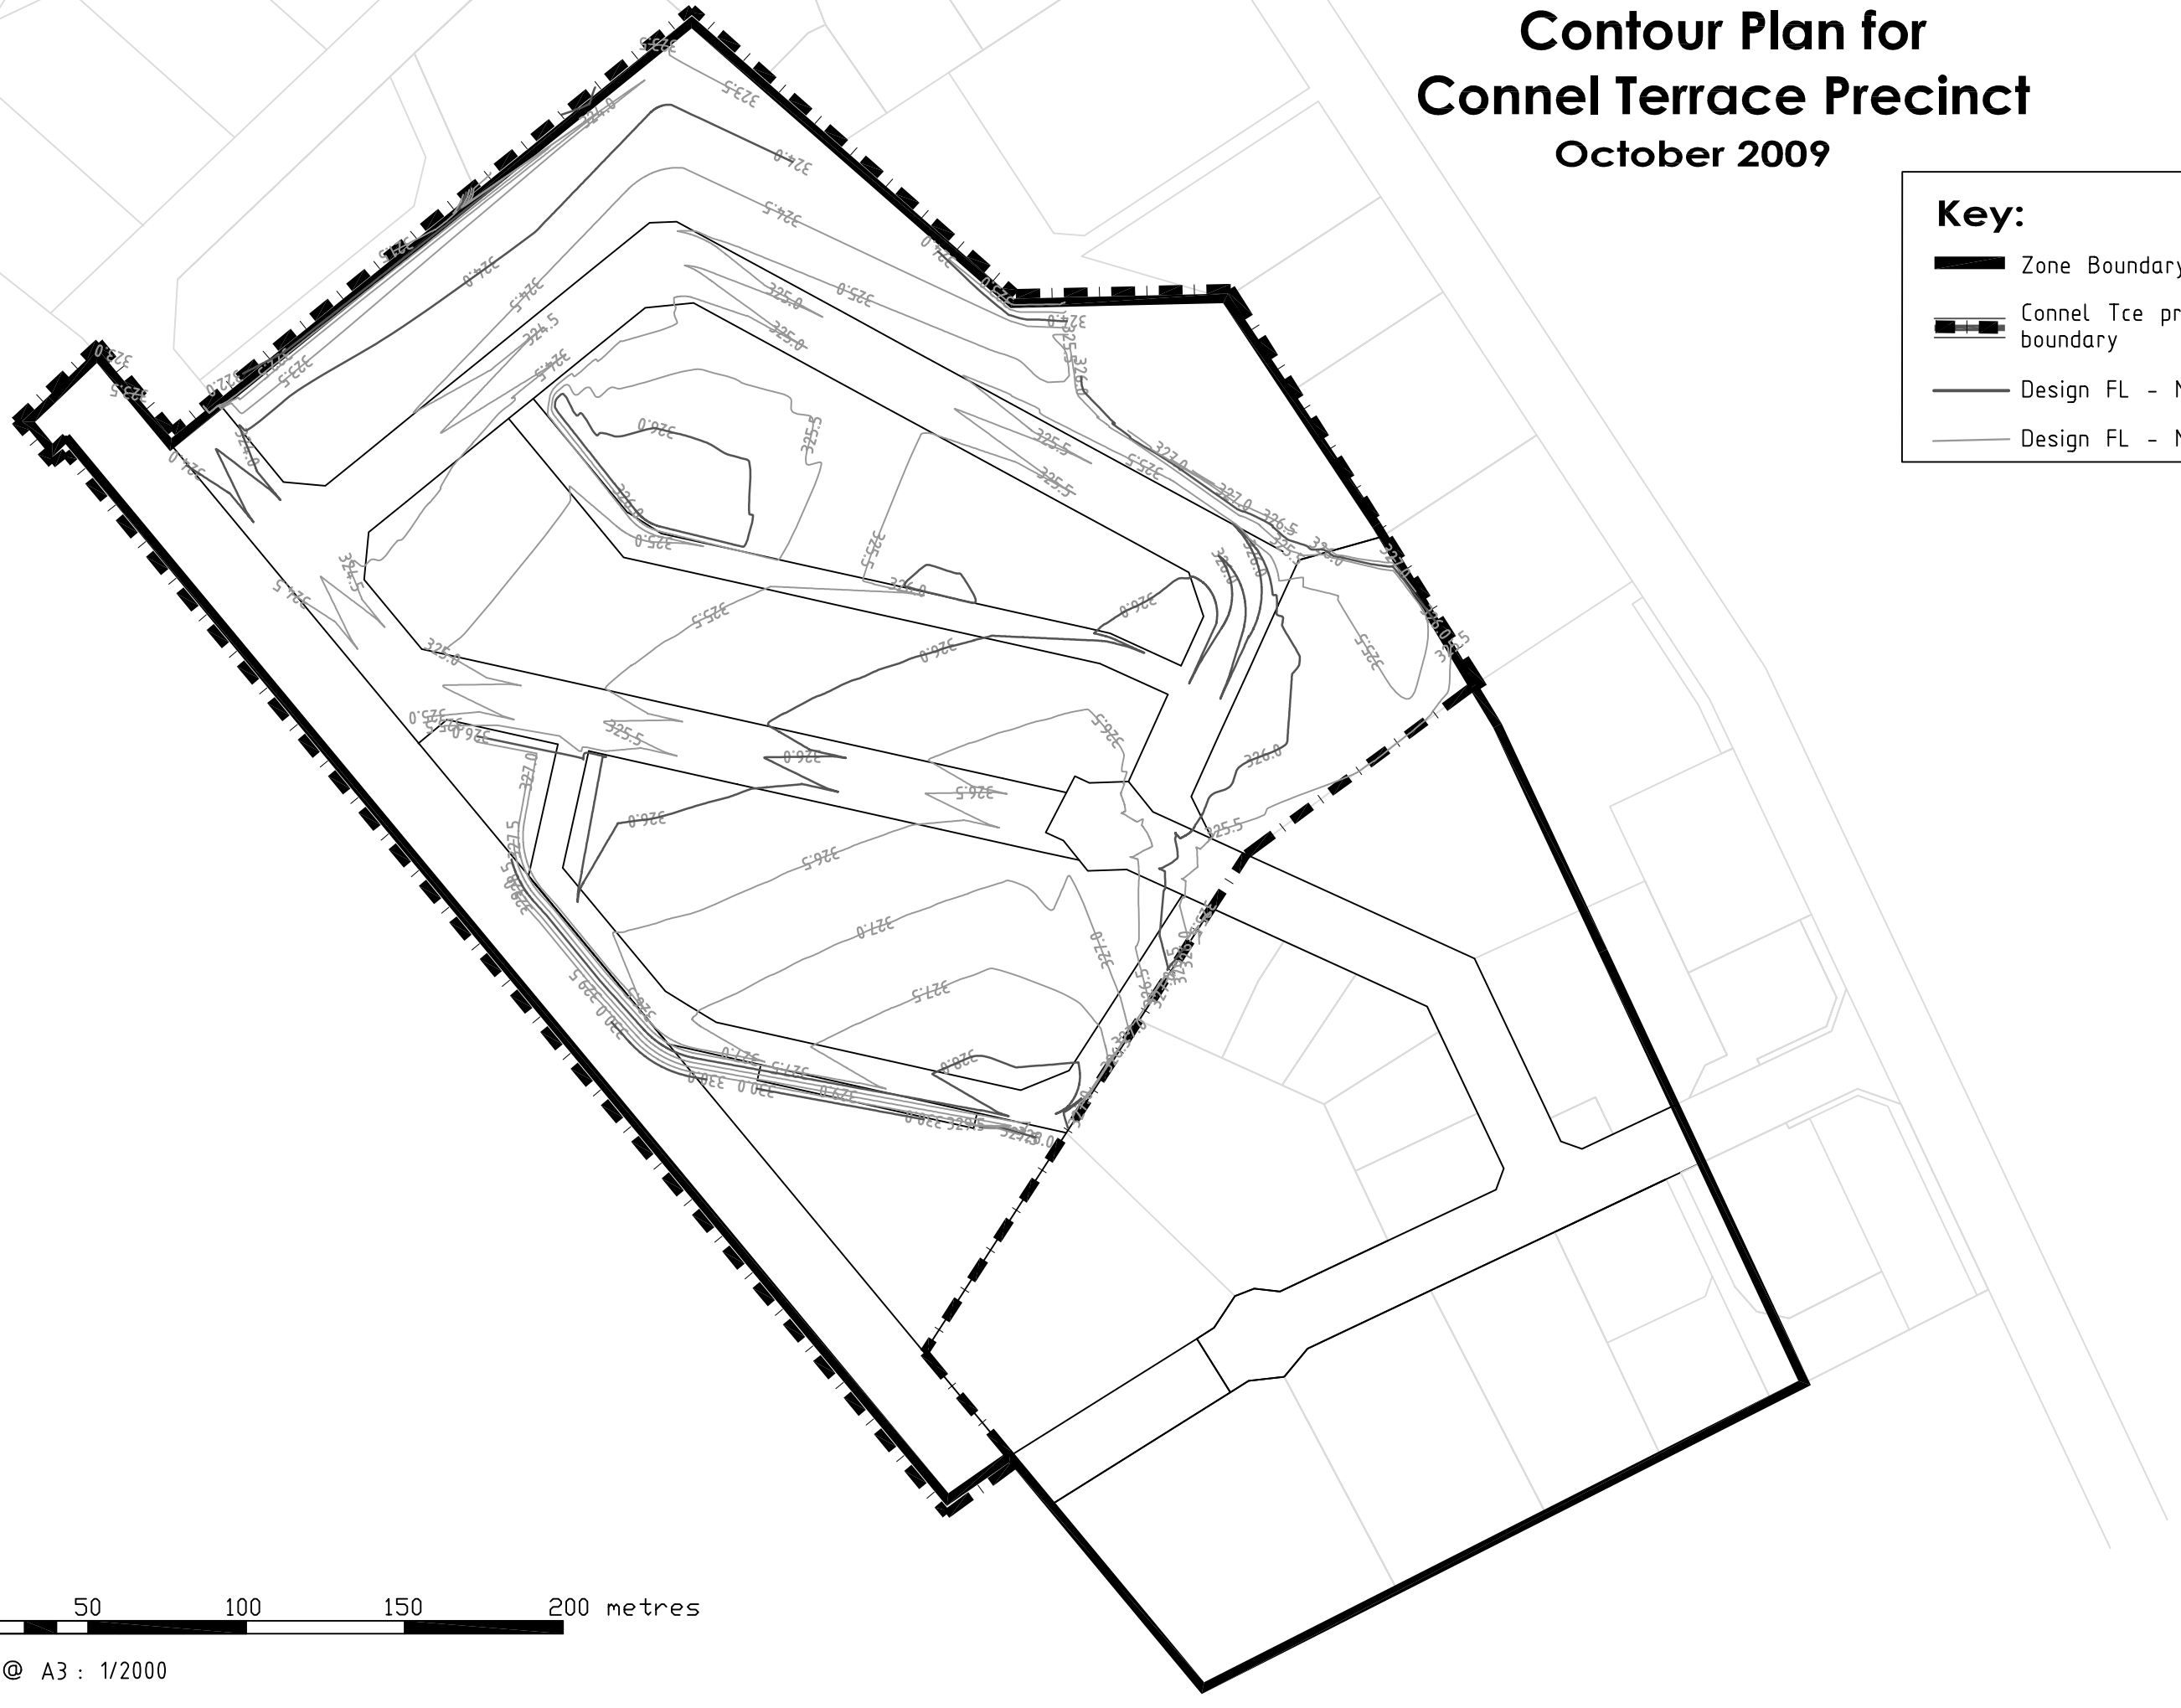

Scale @ A3 : 1/2000

L:\data\2500\2555\Acad